2-12
4-5

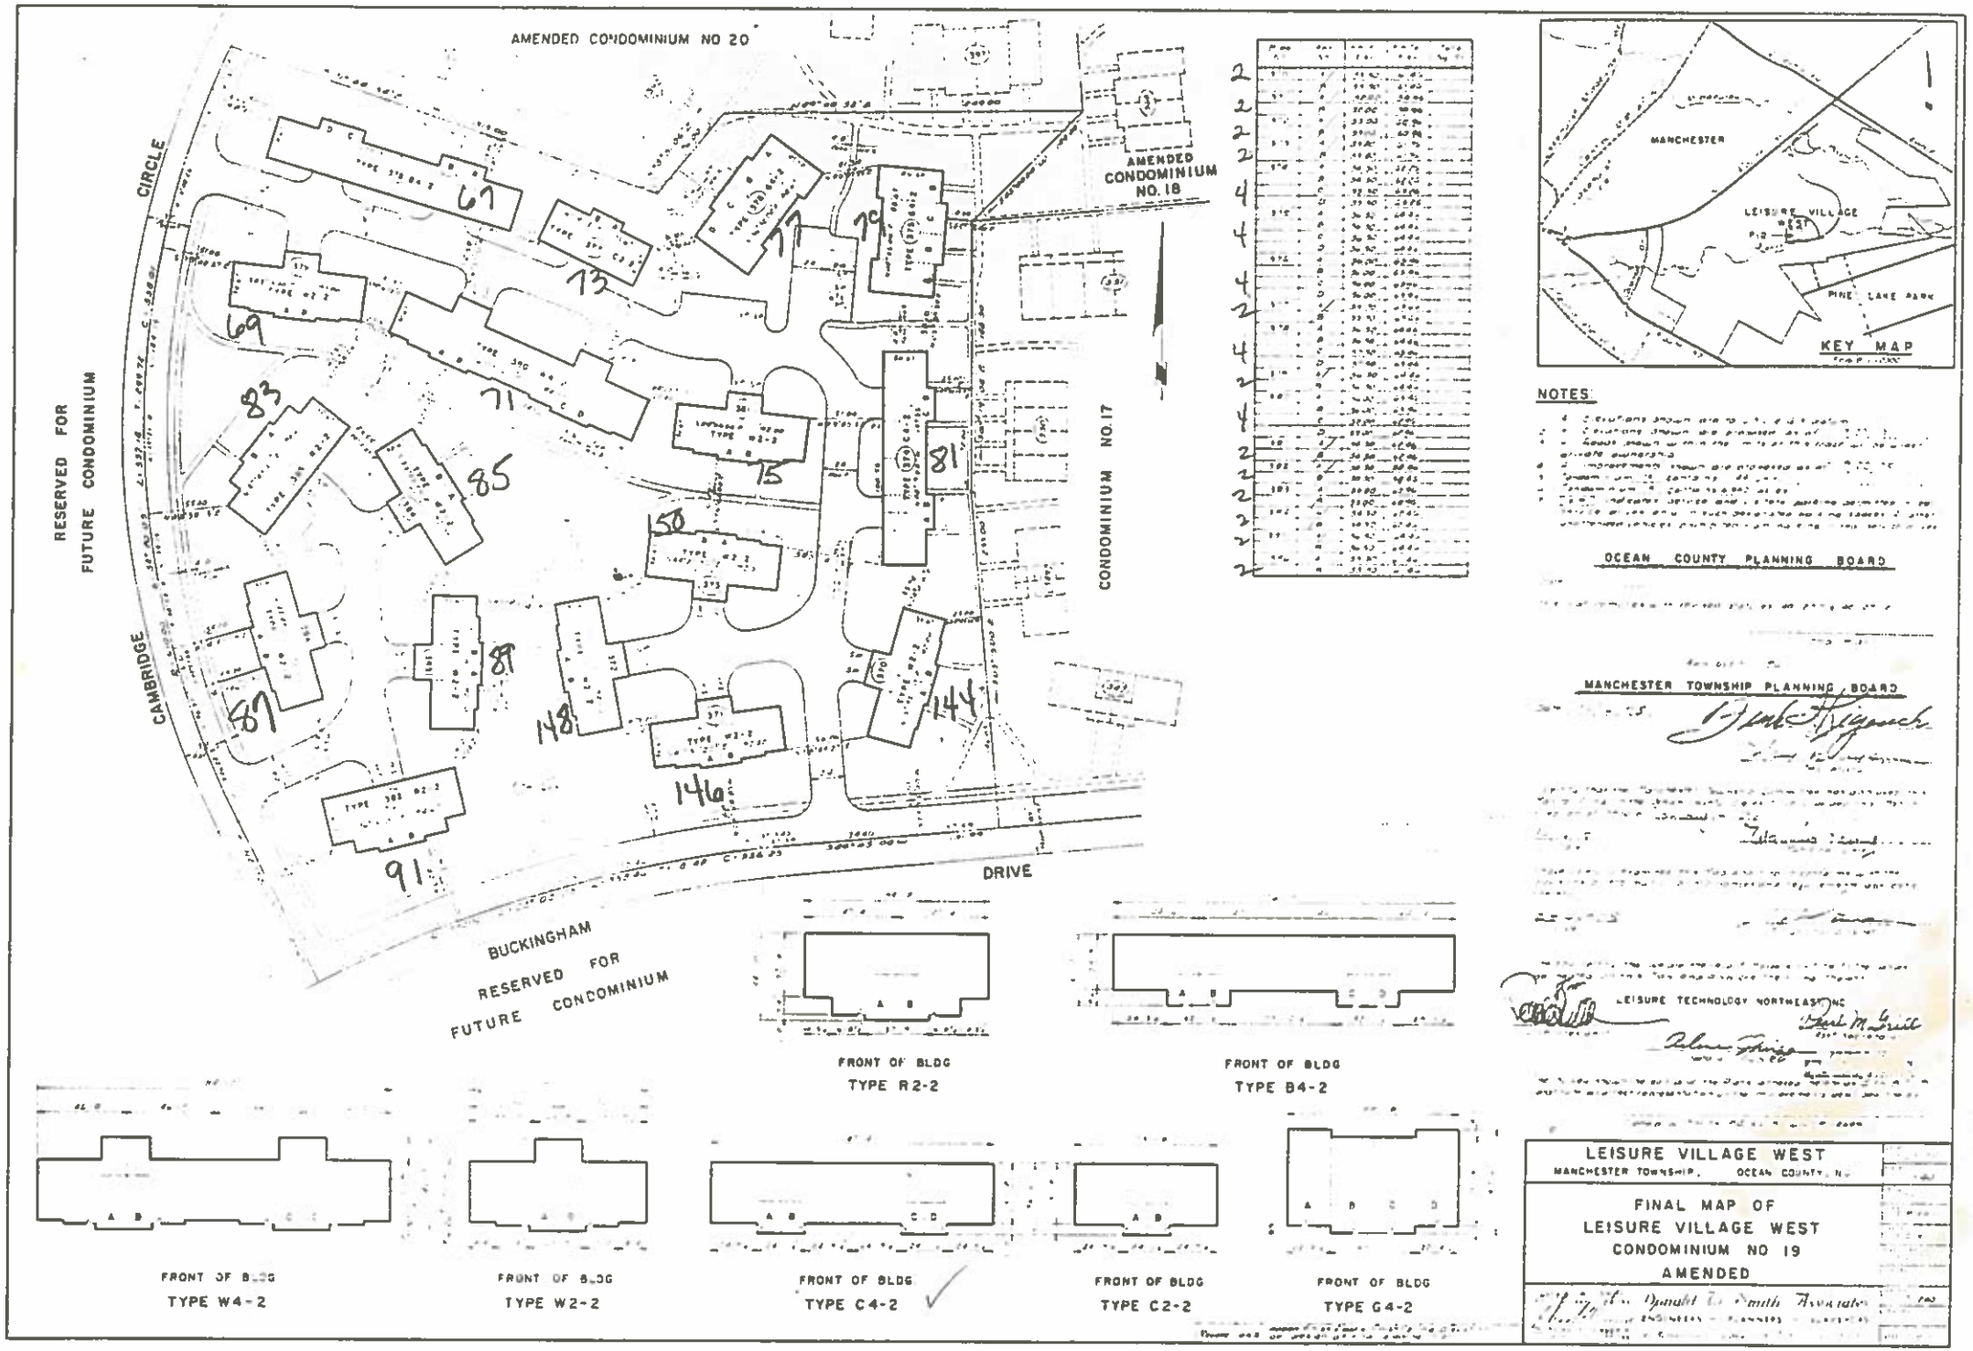
AMENDED CONDOMINIUM NO 20
AMENDED CONDOMINIUM NO. 18
CONDOMINIUM NO. 17
RESERVED FOR FUTURE CONDOMINIUM
CAMBRIDGE CIRCLE
BUCKINGHAM DRIVE
RESERVED FOR FUTURE CONDOMINIUM
67
69
71
73
75
77
79
81
83
85
87
89
91
144
146
148
150
MANCHESTER
LEISURE VILLAGE WEST
PINE LAKE PARK
KEY MAP
NOTES
OCEAN COUNTY PLANNING BOARD
MANCHESTER TOWNSHIP PLANNING BOARD
LEISURE TECHNOLOGY NORTHEAST INC
FRONT OF BLDG TYPE R2-2
FRONT OF BLDG TYPE B4-2
FRONT OF BLDG TYPE W4-2
FRONT OF BLDG TYPE W2-2
FRONT OF BLDG TYPE C4-2
FRONT OF BLDG TYPE C2-2
FRONT OF BLDG TYPE G4-2
LEISURE VILLAGE WEST
MANCHESTER TOWNSHIP, OCEAN COUNTY, N.J.
FINAL MAP OF
LEISURE VILLAGE WEST
CONDOMINIUM NO 19
AMENDED