2- 4
3- 3
4-
5-
6-

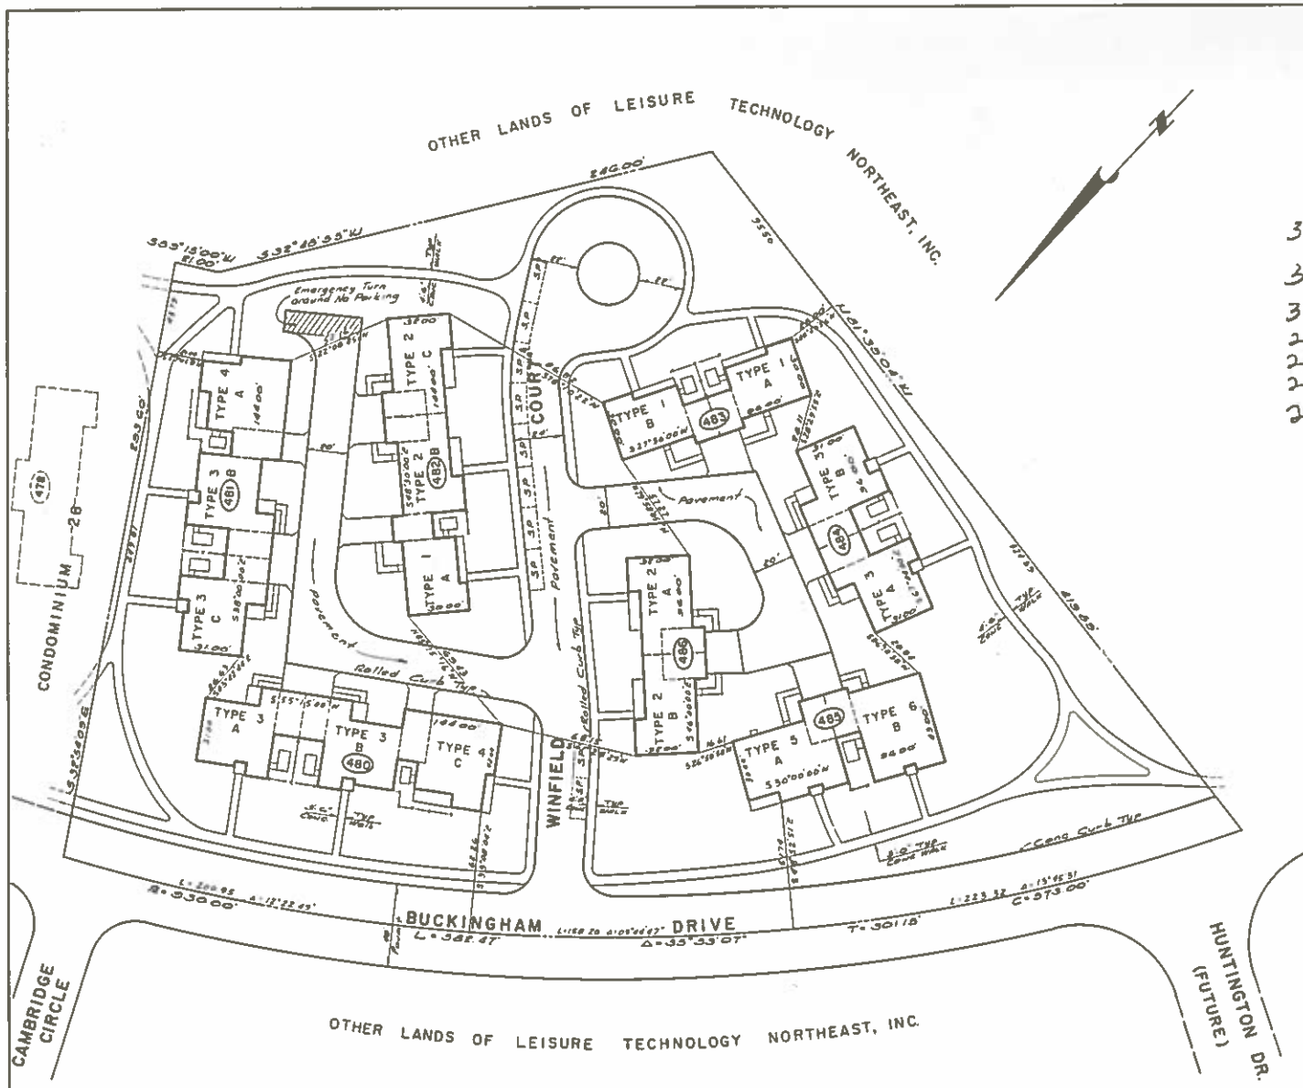

Bldg No.	Apt No.	Min. Fl. Area	Min Cent. Fl.	Total S.F.
480	A	6750	5646	1396
	B	6150	5946	1396
	C	6150	5946	1395
481	A	6620	5616	1398
	B	6620	5616	1396
	C	6620	5616	1396
482	A	6650	5646	974
	B	6650	5646	1138
	C	6650	5646	1132
483	A	6750	5946	974
	B	6750	5946	974
484	A	6300	5576	1396
	B	6300	5576	1396
485	A	6830	5626	1407
	B	6830	5626	1380
486	A	6800	5596	1138
	B	6800	5596	1135

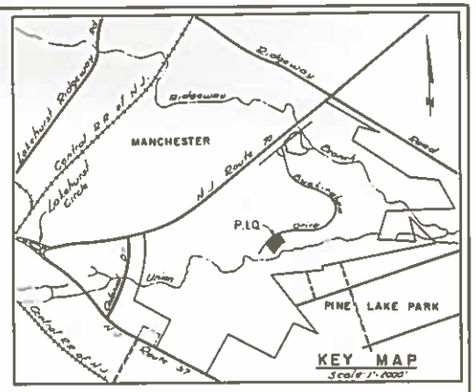

NOTES:

1. All Elevations shown are to U.S.C. & G.S. datum
2. All Elevations shown are proposed as of 9/8/76
3. All Roads shown within the limits of this tract will be under private ownership.
4. All improvements shown are proposed as of 9/8/76
5. Condominium #27 contains 17 Units
6. Condominium #27 contains 3.8906 acres
7. (P) indicates service and visitors parking permitted in rear service drives only in such designated parking spaces & all unattended vehicles prohibited from parking in rear service

OCEAN COUNTY PLANNING BOARD

Date 12 Sept. 1976

This plat complies with revised statutes 40:27-6 & 40:27-18

[signature]
chairman

Approved By

MANCHESTER TOWNSHIP PLANNING BOARD

Date 11/9/76

[signature]
Chairman

[signature]
Secretary

I certify that the Manchester Township Committee has approved this Map for filing in the Ocean County Clerks office provided this Map is filed on or before 2/14/77

11/10/76
Date

[signature]
Municipal Clerk

I have carefully examined this Map and find it conforms with the provisions of the municipal ordinances and requirements applicable thereto

Date

Municipal Engineer

I hereby certify that we are the record holders of title to the lands delineated on this Map and approve the filing thereof

LEISURE TECHNOLOGY NORTHEAST, INC.

[signature]
Vice President

[signature]
Secretary

Notary Public

The Survey shown hereon and the plats & proposed lands as "EXHIBIT A" constitute a correct representation of the improvements described thereon

[signature]
Donald W. Smith P.E. & L.S. Lic. # 12409

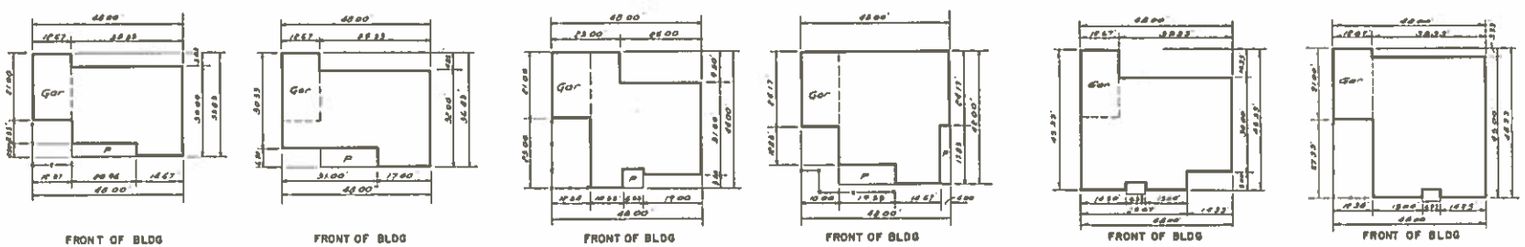

Revised	11/9/76	changed Street name from Chesterfield Ct to Winfield Ct
Revised	11/1/76	Revised per Planning Bd's Recomm., Added Fences & Shrubs
Revised	9/28/76	Calculated buildings, added Fin Fl & Fin Cell. information

LEISURE VILLAGE WEST
MANCHESTER TOWNSHIP, OCEAN COUNTY, N.J.

FINAL MAP OF
LEISURE VILLAGE WEST
CONDOMINIUM NO. 27

Date 9/8/76
Scale 1"=30'
Design N.V.C.
Drawn W.L.
Chk'd M.C.K.
Approved N.V.C.
File No.
Job No. 71-160
Dwg. No.
Sheet 1 of 1

Donald W. Smith P.E. & L.S. #12409
Nicholas V. Coppola P.P. #2386

Donald W. Smith Associates
ENGINEERS — PLANNERS — SURVEYORS
10 Forest Road Lakewood, N.J. 08701 201 367 3330