2- 7
3- 2
4- 1
5-
6-

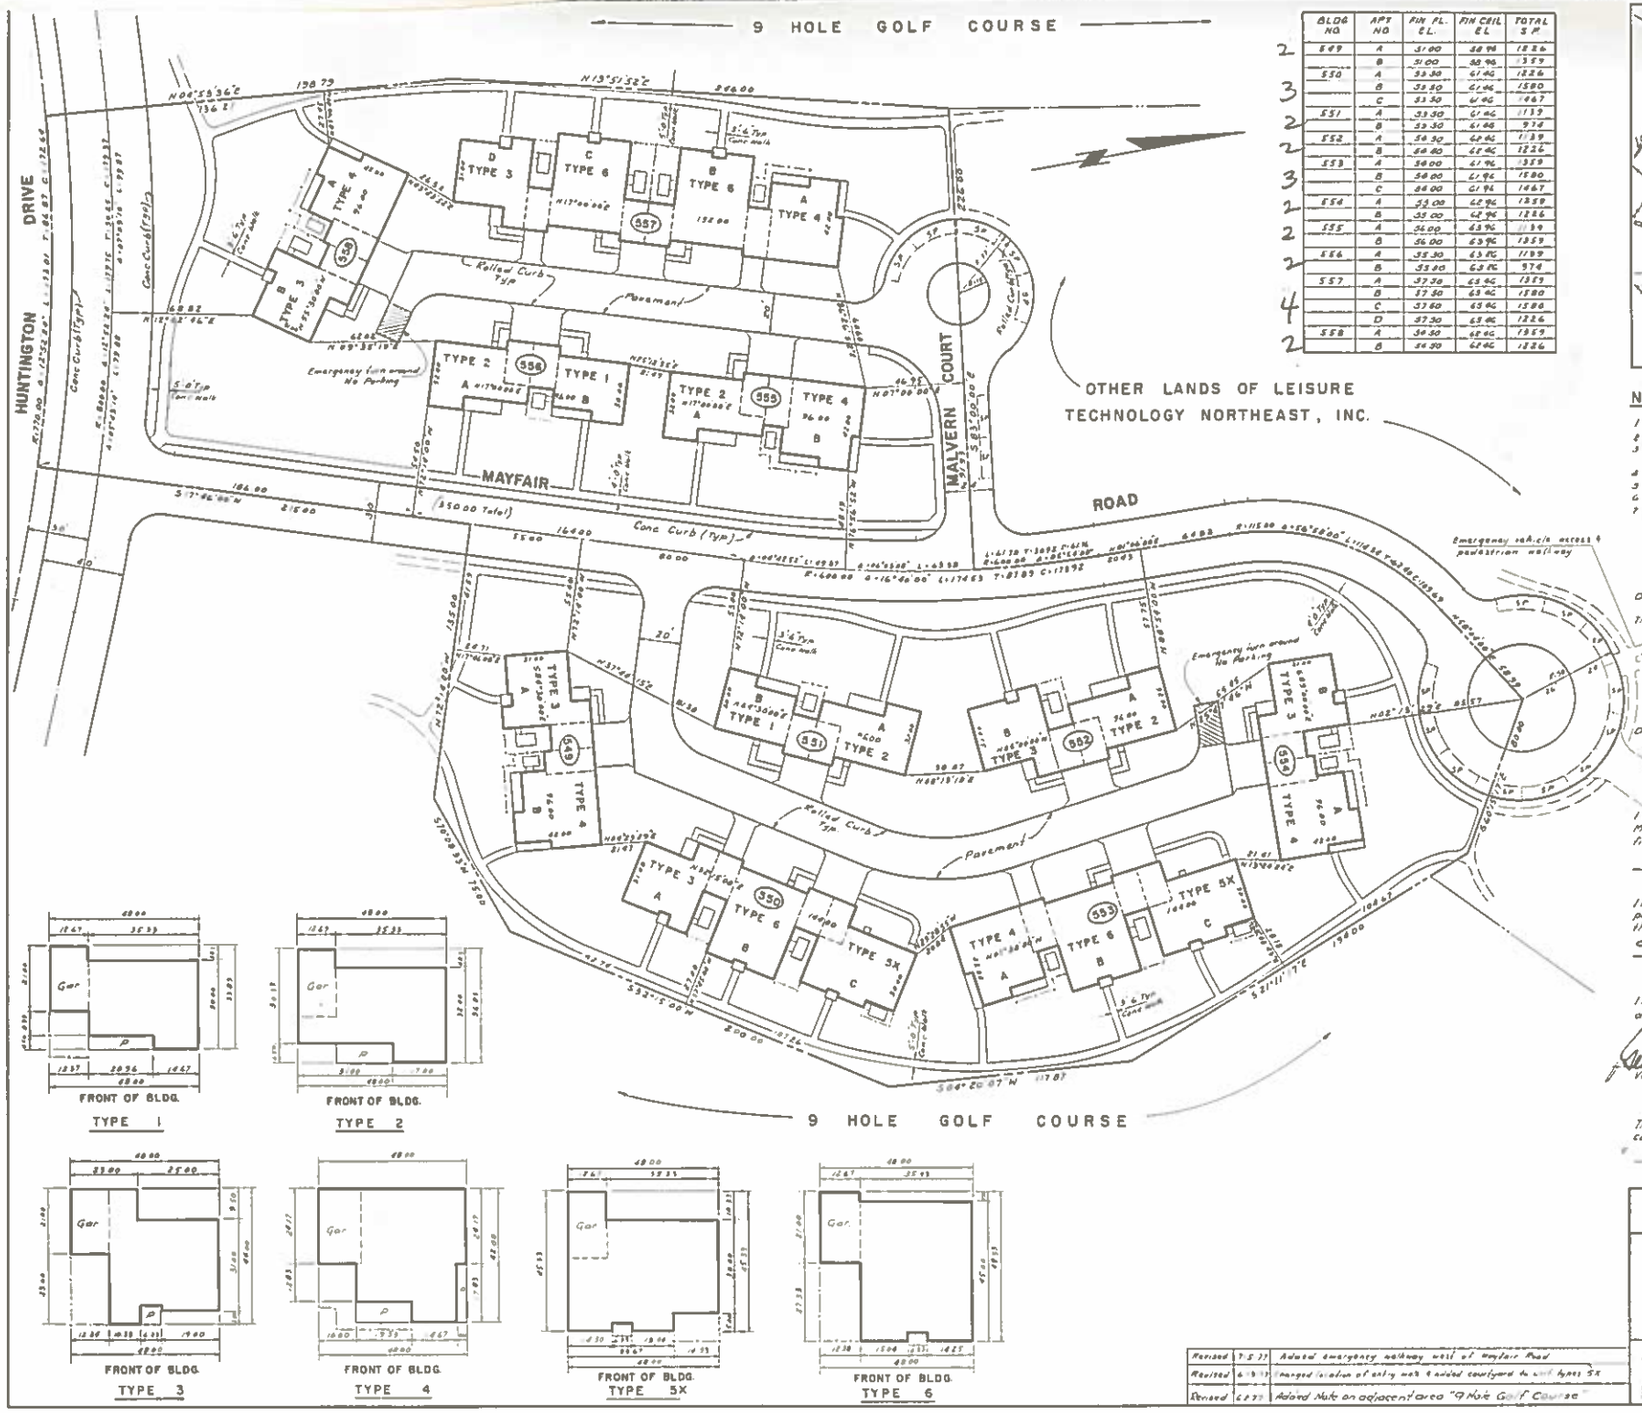

BLDG NO	APT NO	FIN FL. EL.	FIN CEIL EL	TOTAL S.F.
549	A	51.00	58.96	1226
	B	51.00	58.96	1359
550	A	53.50	61.46	1226
	B	53.50	61.46	1580
	C	53.50	61.46	1467
551	A	53.50	61.46	1139
	B	53.50	61.46	974
552	A	54.50	62.46	1139
	B	54.50	62.46	1226
553	A	54.00	61.96	1359
	B	54.00	61.96	1580
	C	54.00	61.96	1467
554	A	55.00	62.96	1359
	B	55.00	62.96	1226
555	A	56.00	63.96	1139
	B	56.00	63.96	1359
556	A	55.50	63.56	1139
	B	55.50	63.56	974
557	A	57.50	65.46	1359
	B	57.50	65.46	1580
	C	57.50	65.46	1580
	D	57.50	65.46	1226
558	A	54.50	62.46	1359
	B	54.50	62.46	1226

2
3
2
2
3
2
2
2
4
2

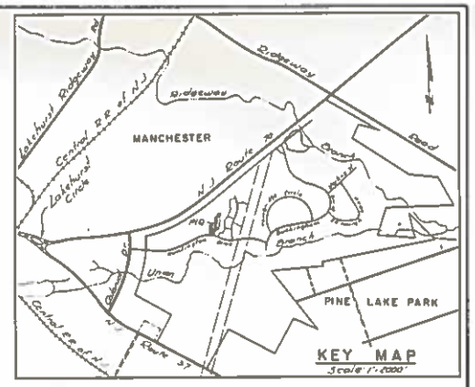

KEY MAP
Scale 1"=2000'

NOTES:

1. All Elevations shown are to U.S.C. & G.S. datum
2. All Elevations shown are proposed as of May 24, 1977
3. All Roads shown within the limits of this tract will be under private ownership
4. All improvements shown are proposed as of May 24, 1977
5. Condominium 37 contains 24 units
6. Condominium 37 contains 4689 acres
7. [S.A.] indicates service and visitors parking permitted in rear service drives only in such designated parking spaces. All other unattended vehicles prohibited from parking in rear service drives

OCEAN COUNTY PLANNING BOARD

Date June 1, 1977.

This plat complies with revised statutes 40 27-7 & 40 27-18

Chairman

Approved By

MANCHESTER TOWNSHIP PLANNING BOARD

Date 8/15/77

Chairman

Secretary

I certify that the Manchester Twp Planning Board has approved this Map for filing in the Ocean County Clerks Office, provided this Map is filed on or before Nov. 12, 1977.

8/15/77
Date

I have carefully examined this Map and find it conforms with the provisions of the municipal ordinances and requirements applicable thereto

9/19/77
Date

Municipal Engineer

I hereby certify that we are the record holders of title to the lands delineated on this Map and approve the filing thereof

LEISURE TECHNOLOGY NORTHEAST, INC.

Vice President

Secretary

Notary Public

The Survey shown hereon and the Plan annexed hereto as "EXHIBIT B" constitute a correct representation of the improvements described thereon.

Donald W. Smith P.E. & L.S. Lic. # 12649

Revised	7-5-77	Added emergency walkway west of Mayfair Road
Revised	6-19-77	Changed location of entry walk & added courtyard to unit types 5X
Revised	6-2-77	Added Note on adjacent area "9 Hole Golf Course"

LEISURE VILLAGE WEST

MANCHESTER TOWNSHIP, OCEAN COUNTY, N.J.

FINAL MAP OF LEISURE VILLAGE WEST CONDOMINIUM NO. 37

Date 5-26-77
Scale 1"=30'
Design LMP
Drawn EB
Checked KCK
Approved DWS
Job No. 71-260
Dwg No.
Sheet 1 of 1

Donald W. Smith
Nicholas V. Coppola

Donald W. Smith Associates
ENGINEERS – PLANNERS – SURVEYORS
40 Fremont Road Lakewood, N.J. 08701 Tel. 363-3130